Permit #F00146652

FilmL.A., Inc.
6255 W Sunset Blvd, 12th Floor
Hollywood, CA 90028
t: (213)977-8600 - f: (213)977-8601
www.filmla.com

Summary Information

Permit No: F00146652 **Type of Permit:** FILMING **Release Date:** 01/09/2019

Production Company GLITTER PICTURES LLC

Insured Company Name GLITTER PICTURES LLC
Contact Phone No. 1 323-927-7721
Contact Phone No. 2
Fax
Address 450 S BIXEL ST, STE M-230
LOS ANGELES, California 90017

Production Title GLOW EP# 304

Type of Production TV Drama

Producer Leanne Moore

Director Jesse Peretz

1st AD NA NA

Production Manager Don Bensko

FilmL.A. Coordinator Hans Groszkruger

Location Manager Ralph Coleman
Primary Phone Mobile - 213-791-8030
Secondary Phone Office - 310-303-4468

Location Assistant Steve Lee/ Chase Crane
Primary Phone Mobile - 310-303-4468
Secondary Phone Mobile - 818-606-6974

Fees

Posting 300	$138.00
Posting 600	$138.00
Notification Charge	$170.00
FILMLA NON-REFUNDABLE FILM APPLICATION FEE	$685.00
LA CITY LANE AND STREET CLOSURE FEE	$312.00
LA CITY FIRE SAFETY OFFICER	$1,275.00
LA CITY FIRE DEPARTMENT SPOT CHECK SURCHARGE	$85.00

Total Permit Fee $2,803.00

Number of Locations 1

NOT A PERMIT

FilmL.A., Inc.
6255 W Sunset Blvd, 12th Floor
Hollywood, CA 90028
t: (213)977-8600 - f: (213)977-8601
www.filmla.com

Summary Information — Location

Permit Number	F00146652	**Location Manager**	Ralph Coleman
Production Company	GLITTER PICTURES LLC	Primary Phone	Mobile - 213-791-8030
Insured Company	GLITTER PICTURES LLC	Secondary Phone	Office - 310-303-4468
Production Title	GLOW EP# 304		

Location Address 4519 Santa Monica Blvd, Los Angeles, CA, 90029

Location Type Bar

Prep Dates 1/8/2019 - 1/8/2019 07:00 - 07:00 1 day

Film Dates 1/9/2019 - 1/9/2019 07:00 - 21:00 1 day

Strike Dates 1/10/2019 - 1/10/2019 07:00 - 17:00

Open or Closed to the Public Open

Generic Conditions Must Maintain 5' Clearance on Sidewalks/Walkways
No cast or crew parking on area streets
No interference with vehicular or pedestrian traffic

Please see attached document Virgil Ave btwn 1131 Virgil Ave & 150ft South WS curb - Glow.pdf

Equipment on Location

Type	Quantity
5 or 10 ton trucks	5
Cast/Crew vehicles	75
Catering Truck	1
Condors	1
Cranes	1
Cube Trucks	2
Generator	2
Honey Wagons	1
Motor Homes	5
Picture vehicles	6
Portable restrooms	1
Scissor Lifts	1
Semi Trucks	4
Stakebed Trucks	4
Trailers	4
Vans	4

Personnel on Location

Type	Quantity
Cast	15
Crew	85
Extras	60
LA City UFSO assigned	44278

NO PERMIT

FilmL.A., Inc.
6255 W Sunset Blvd, 12th Floor
Hollywood, CA 90028
t: (213)977-8600 - f: (213)977-8601
www.filmla.com

Summary Information — Location

Permit Number	F00146652	**Location Manager**	Ralph Coleman
Production Company	GLITTER PICTURES LLC	Primary Phone	Mobile - 213-791-8030
Insured Company	GLITTER PICTURES LLC	Secondary Phone	Office - 310-303-4468
Production Title	GLOW EP# 304		

Filming Activities Atmospheric Smoke Effects; Equipment on property; Interior Dialogue;

Special Effects: F/X Permit # 27835

Type	No. Times Per Day	No. Takes Per Take
Fire Effects	6 - 10	6 - 10

Description of F/X Scene: Herbal cigarettes

Jurisdiction **Political:** Los Angeles City - Council District 13 **Police:** Los Angeles Police Department **Fire:** Los Angeles City

Thomas Guide **Page:** 594 **Grid:** B5

Approvals

LOS ANGELES CITY POLICE DEPARTMENT	Richard Priest
FILML.A. CLOSURES	Yulizza Ramirez
LOS ANGELES CITY DEPARTMENT OF PUBLIC WORKS	Cairo Hunter
LOS ANGELES CITY FIRE DEPARTMENT - FILM UNIT	Kanisha Leonard

Coordinator Note UFSO REQUIRED. 1/9; 0700-2100 HOURS.

Parking

Base Camp 1350 N Western Ave, Location Type : Los Angeles, CA, Other Location 90028

Crew Parking 1350 N Western Ave, Location Type : Los Angeles, CA, Other Location 90028

Parking Notes
Catering @ 1118 N. Commonwealth Ave. Los Angeles CA 90029

Basecamp/Crew Parking:
1350 N Western Avenue
Los Angeles CA 90028

Posting "No Parking" signs W/S VIRGIL AVE FROM 1131 VIRGIL GOING NORTH 250 FEET

Approximate Footage 0 - 300 **Log Number** 228146

Date(s) 1/9/2019 to 1/9/2019 **Time(s)** 00:00 to 00:00

Posting "No Parking" signs N/S SANTA MONICA BLVD, VIRGIL AVE. - WESTMORELAND

NOT A PERMIT

FilmL.A., Inc.
6255 W Sunset Blvd, 12th Floor
Hollywood, CA 90028
t: (213)977-8600 - f: (213)977-8601
www.filmla.com

Summary Information — Location

Permit Number	F00146652	**Location Manager**	Ralph Coleman
Production Company	GLITTER PICTURES LLC	Primary Phone	Mobile - 213-791-8030
Insured Company	GLITTER PICTURES LLC	Secondary Phone	Office - 310-303-4468
Production Title	GLOW EP# 304		

Approximate Footage 301 - 600 **Log Number** 228115

Date(s) 1/8/2019 to 1/10/2019 **Time(s)** 00:00 to 00:00

Posting "No Parking" signs E/S WESTMORELAND , SANTA MONICA BLVD. 100 FEET NORTH

Approximate Footage 0 - 300 **Log Number** 228147

Date(s) 1/9/2019 to 1/9/2019 **Time(s)** 00:00 to 00:00

Lane / Full Closure LANE CLOSURE: W/S VIRGIL AVE. FROM 1131 VIRGIL AVE. 150 FEET SOUTH

Approximate Footage 0 - 300

Date(s) 1/9/2019 to 1/9/2019 **Time(s)** 05:00 to 19:00

NOT A PERMIT

Permit #F00146652

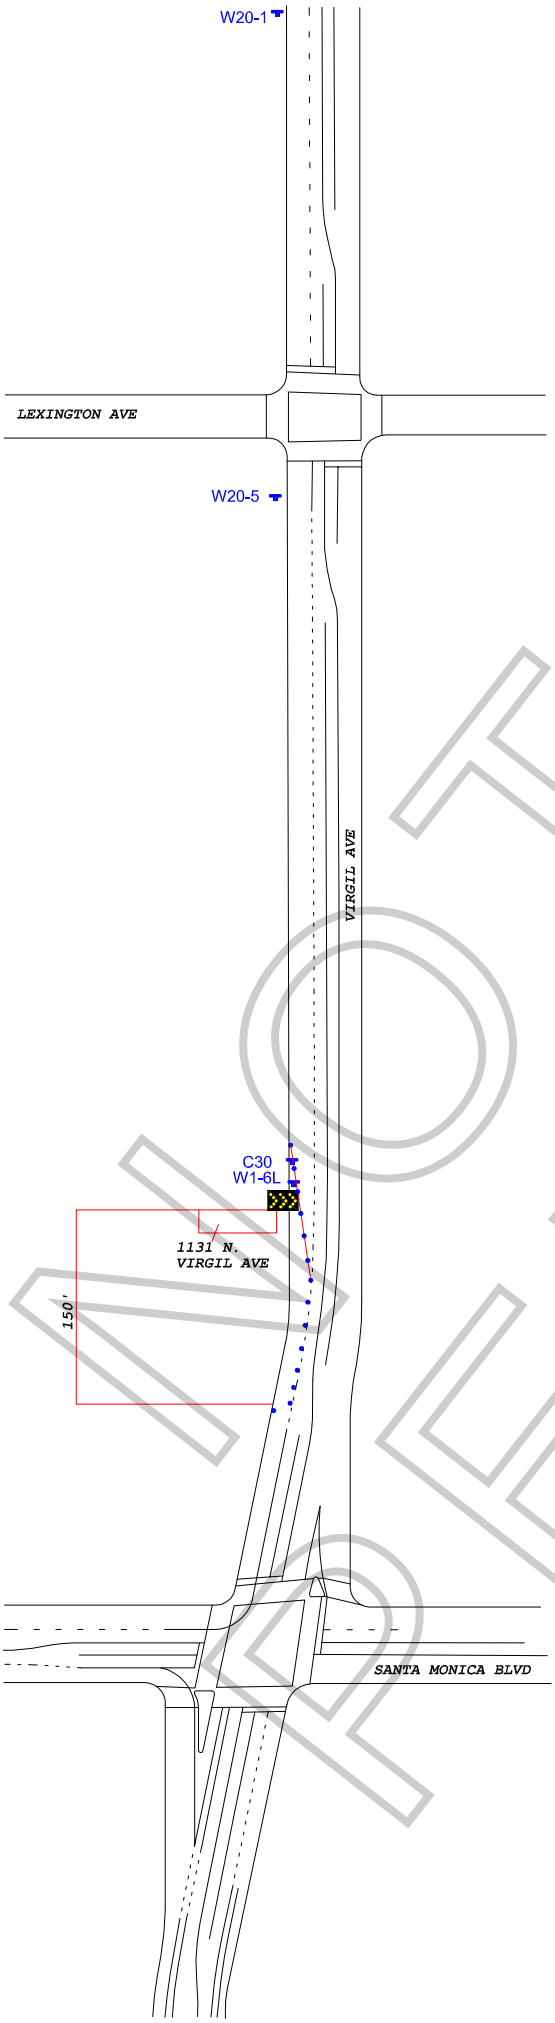

Ⓢ TRAFFIC SIGNAL

● TRAFFIC CONE

TYPE I W/ SIGN

FLASHING ARROW SIGN (FAS)

ALL TRAFFIC CONTROL WILL BE INSTALLED TO MEET OR EXCEED THE LATEST CA-MUTCD MINIMUM REQUIREMENTS

NOT A PERMIT

WORK ZONE TRAFFIC CONTROL PLAN
GENERAL NOTES

1. DATE/TIME: 1-9-19 FROM 07:00 HOURS TO 19:00 HOURS.

2. ALL SIGNING, STRIPING, AND TRAFFIC CONTROL DEVICES SHALL CONFORM TO THE (CURRENT) STATE OF CALIFORNIA DEPARTMENT OF TRANSPORTATION (CALTRANS) STANDARD PLANS AND STANDARD SPECIFICATIONS, CALIFORNIA MUTCD, AND ANY ADDENDUMS THERETO, AND AS SHOWN ON THESE PLANS, SYMBOLS AND ABBREVIATIONS USED ARE SHOWN ON CALTRANS STANDARD PLANS.
3. THERE WILL BE NO INTERFERENCE WITH TRAFFIC SIGNALS OR CROSSWALKS.
4. CONES WILL BE 28" MINIMUM HEIGHT AND HAVE REFLECTORIZED SLEEVES FOR NIGHT WORK.
5. POLICE WILL DIRECT TRAFFIC IF NECESSARY.

TCP FOR:	GLITTER PICTURES: "GLOW"
LOCATION:	W/S CURB LANE OF VIRGIL AVE FROM 1131 VIRGIL AVE & 150' SOUTH LOS ANGELES, CALIFORNIA
CONTACT:	CHASE CRANE PH# 818-606-6974 MIKE TARIS OFFICE# 818-706-8022
	JCL TRAFFIC SERVICES (213) 622-9775 C31-CA Lic # 805357
DATE / REVISIONS	DRAFTER: MARIO MENJIVAR SCALE: N.T.S. FILM LA: HG